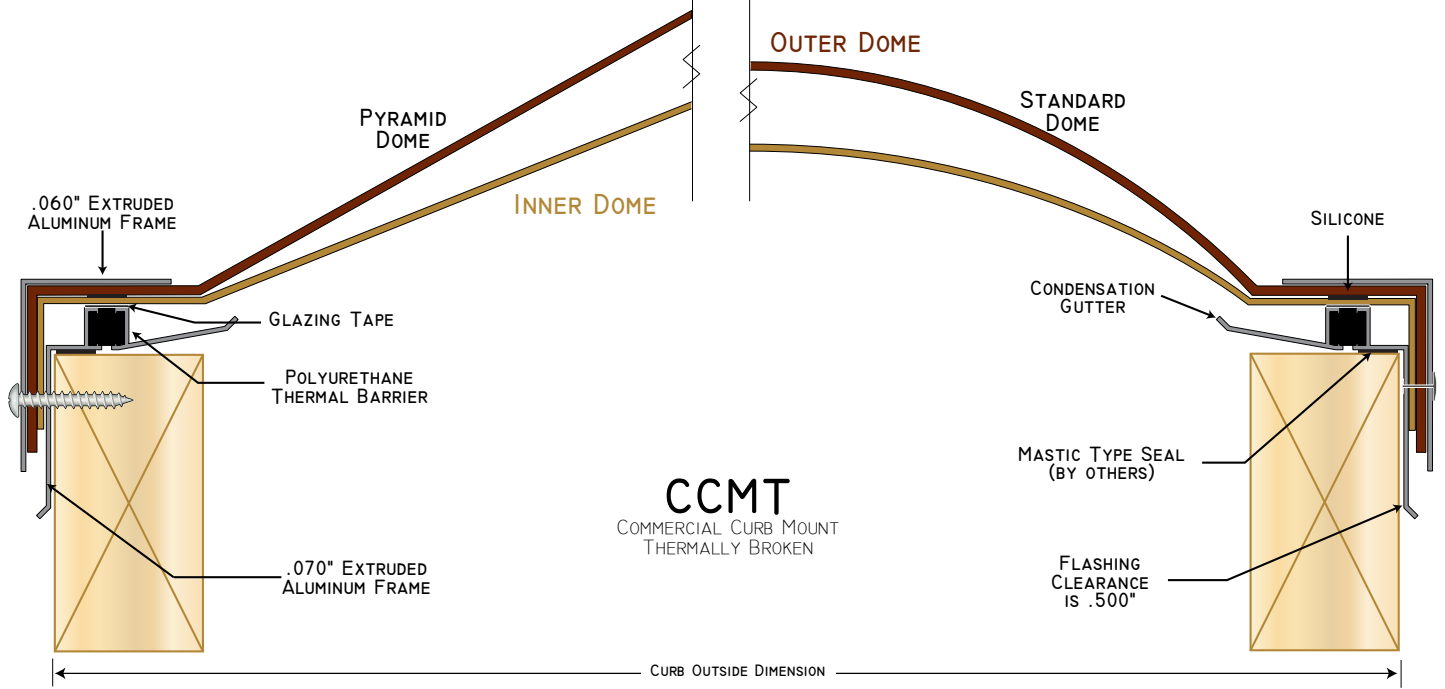
Outer Dome
Pyramid Dome
Standard Dome
Inner Dome
.060" Extruded Aluminum Frame
Silicone
Condensation Gutter
Glazing Tape
Polyurethane Thermal Barrier
Mastic Type Seal (by others)
CCMT
Commercial Curb Mount Thermally Broken
.070" Extruded Aluminum Frame
Flashing Clearance is .500"
Curb Outside Dimension