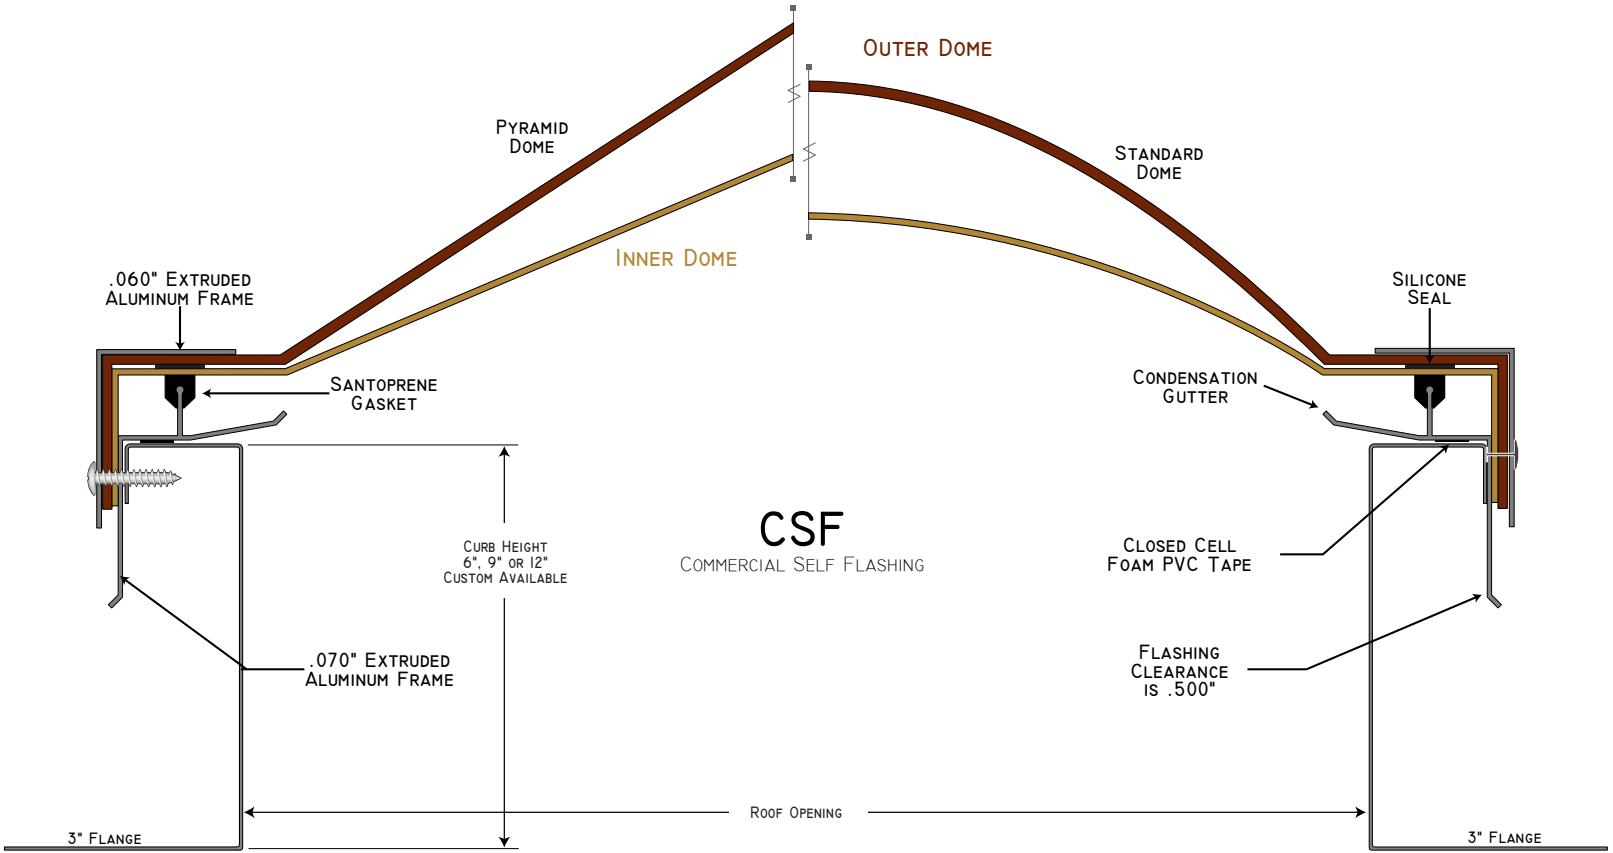
Outer Dome
Pyramid Dome
Standard Dome
Inner Dome
.060" Extruded Aluminum Frame
Silicone Seal
Santoprene Gasket
Condensation Gutter
Curb Height 6", 9" or 12" Custom Available
CSF
Commercial Self Flashing
Closed Cell Foam PVC Tape
.070" Extruded Aluminum Frame
Flashing Clearance is .500"
Roof Opening
3" Flange
3" Flange